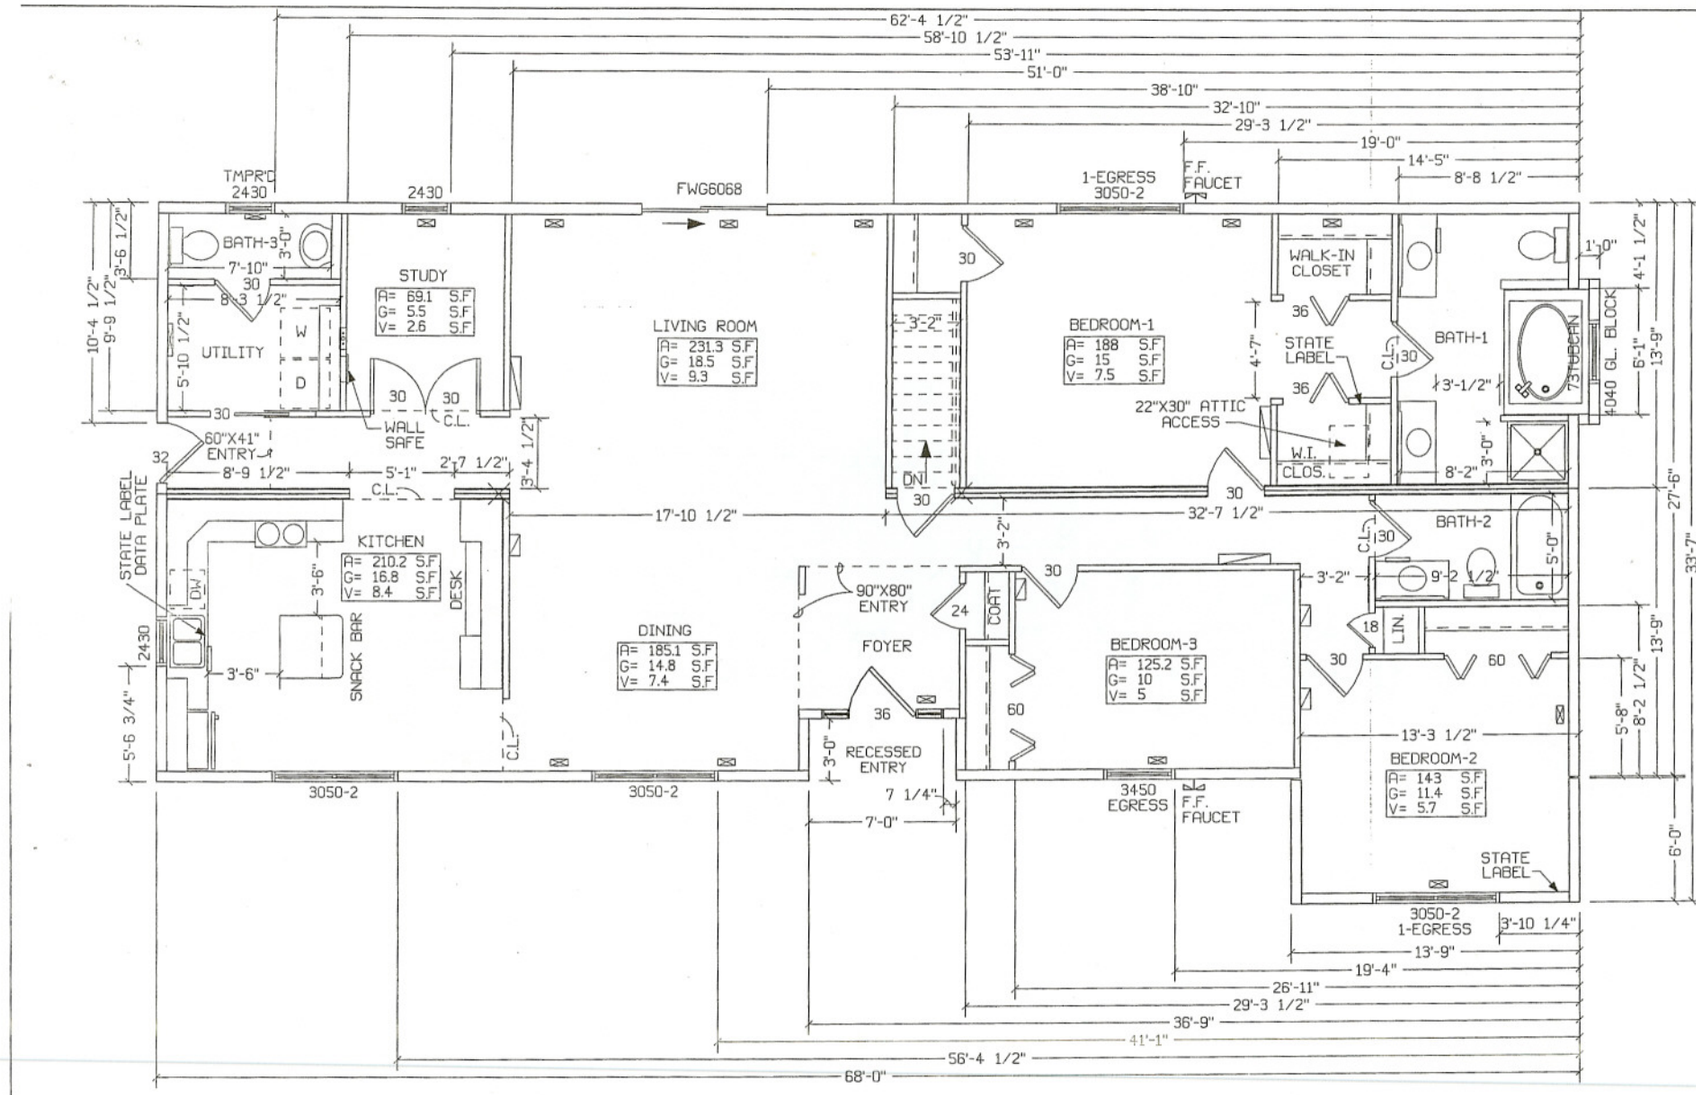

SEE DRAWING NO. 02.1 & 02.3 FOR FLOOR PLAN SPECIFICATIONS.

DWG DESCRIPTION	FLOOR PLAN
	051397-PBS1002
	SCALE: 3/16" = 1'-0"
DATE	05-24-05
DRAWN	DGF
REVISION NOTE	NO REVISION
PAGE	___ of ___

PINNACLE BUILDING SYSTEMS

P.O. BOX 1126, 1103 MAPLE ST. BRISTOL, IN 46507

ALL DRAWINGS ARE THE PROPERTY OF P.B.S. AND SHALL NOT BE REPRODUCED OR COPIED

REV.	DATE	DRAWN	DESCRIPTION